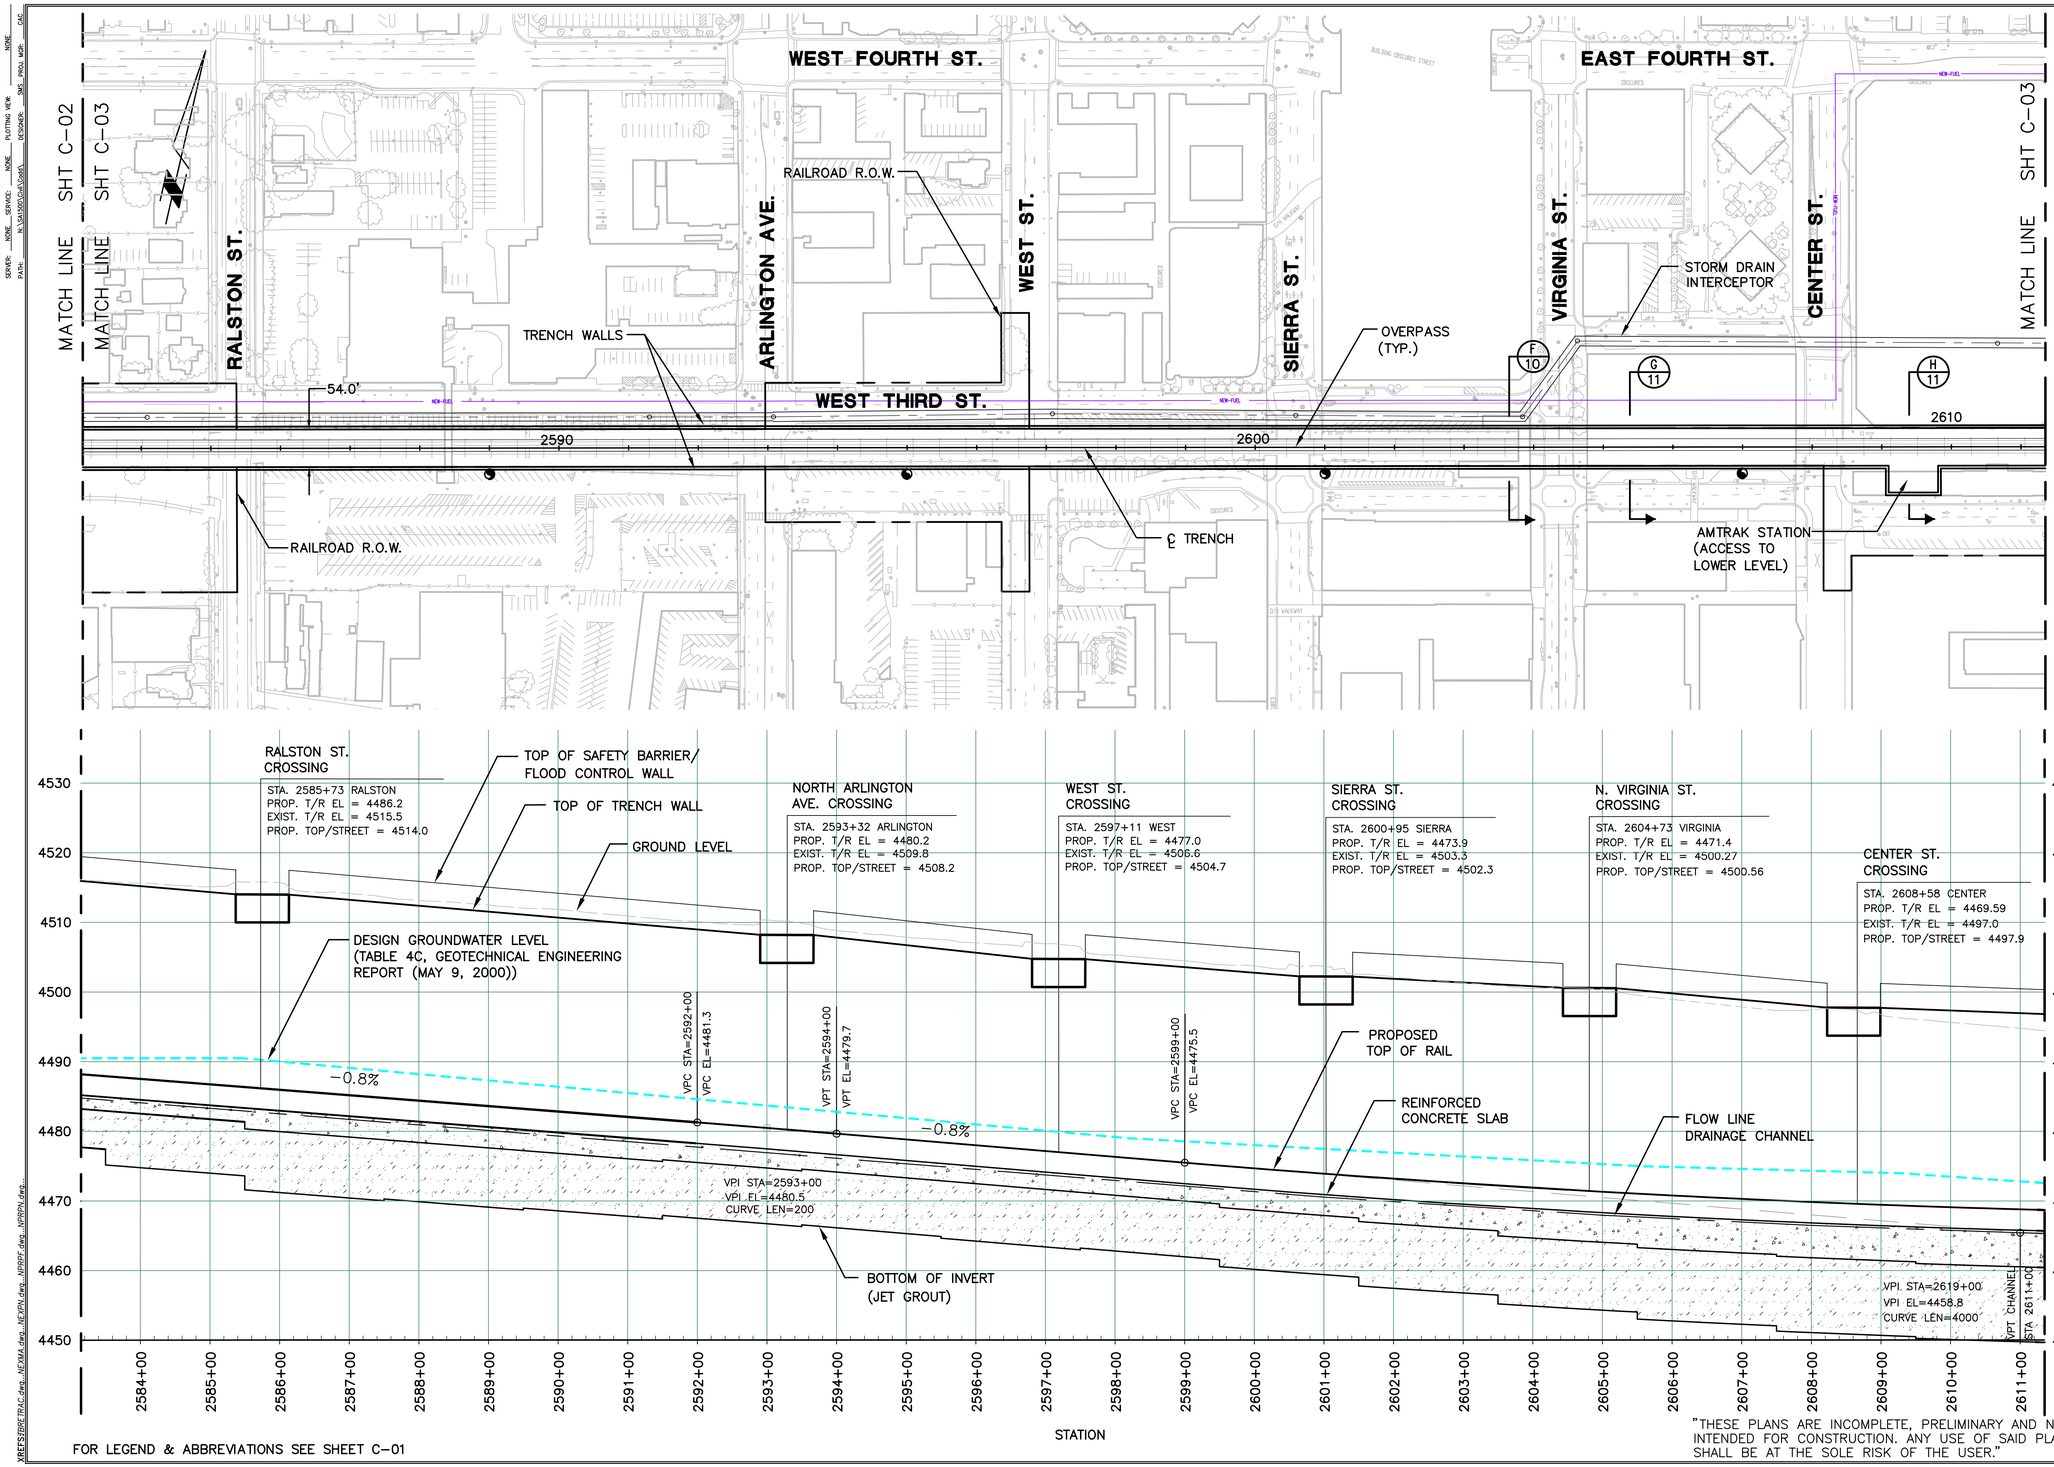

FOR LEGEND & ABBREVIATIONS SEE SHEET C-01

"THESE PLANS ARE INCOMPLETE, PRELIMINARY AND NOT INTENDED FOR CONSTRUCTION. ANY USE OF SAID PLANS SHALL BE AT THE SOLE RISK OF THE USER."

RENO RAILROAD CORRIDOR PE

TRENCH PLAN AND PROFILE

RENO WASHOE NEVADA

PREPARED FOR: NDOT

DATE SUBMITTED: 01/23/01

CAUTION

The engineer preparing these plans will not be responsible for, or liable for, unauthorized changes to or uses of these plans. All changes to the plans must be in writing and must be approved by the preparer of these plans.

THE NOLTE TEAM
EXPERIENCE TO DELIVER

TASK/SUBTASK
3B4.16

SHEET NUMBER
C-03

SCALE
HORIZONTAL: 1"= 10' 100'

JOB NUMBER
SA1500