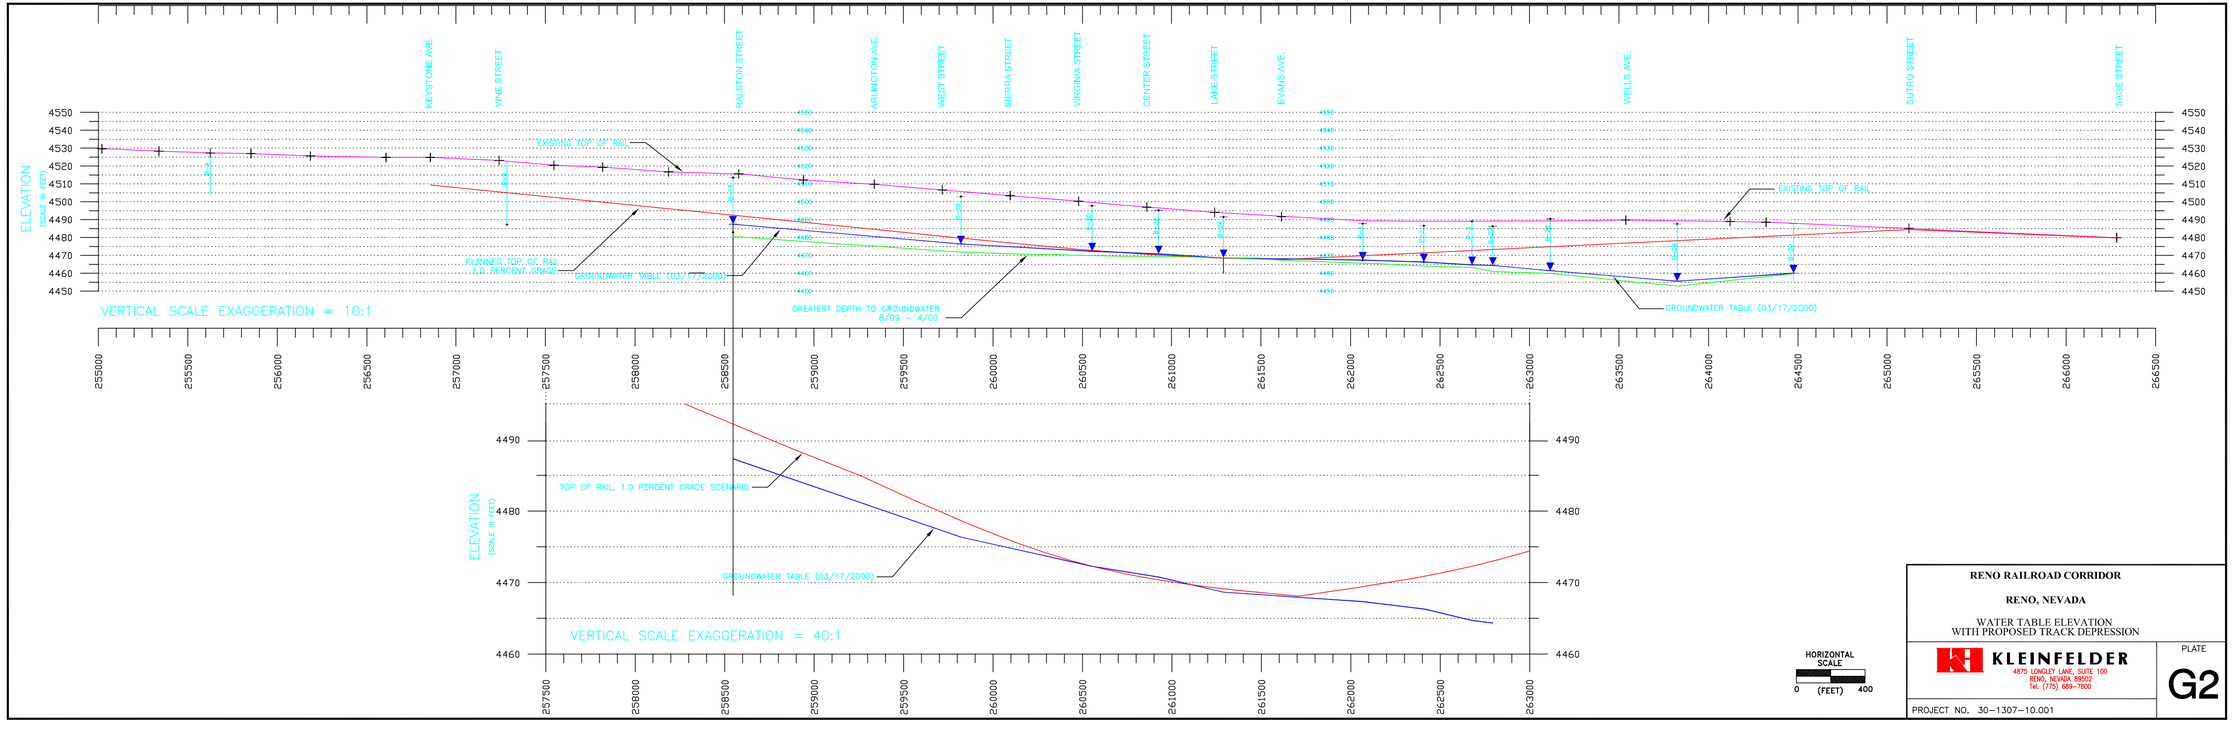

RENO RAILROAD CORRIDOR

RENO, NEVADA

WATER TABLE ELEVATION
WITH PROPOSED TRACK DEPRESSION

KLEINFELDER
4875 LONGLEY LANE, SUITE 100
RENO, NEVADA 89502
Tel. (775) 689-7800

PROJECT NO. 30-1307-10.001

PLATE
G2