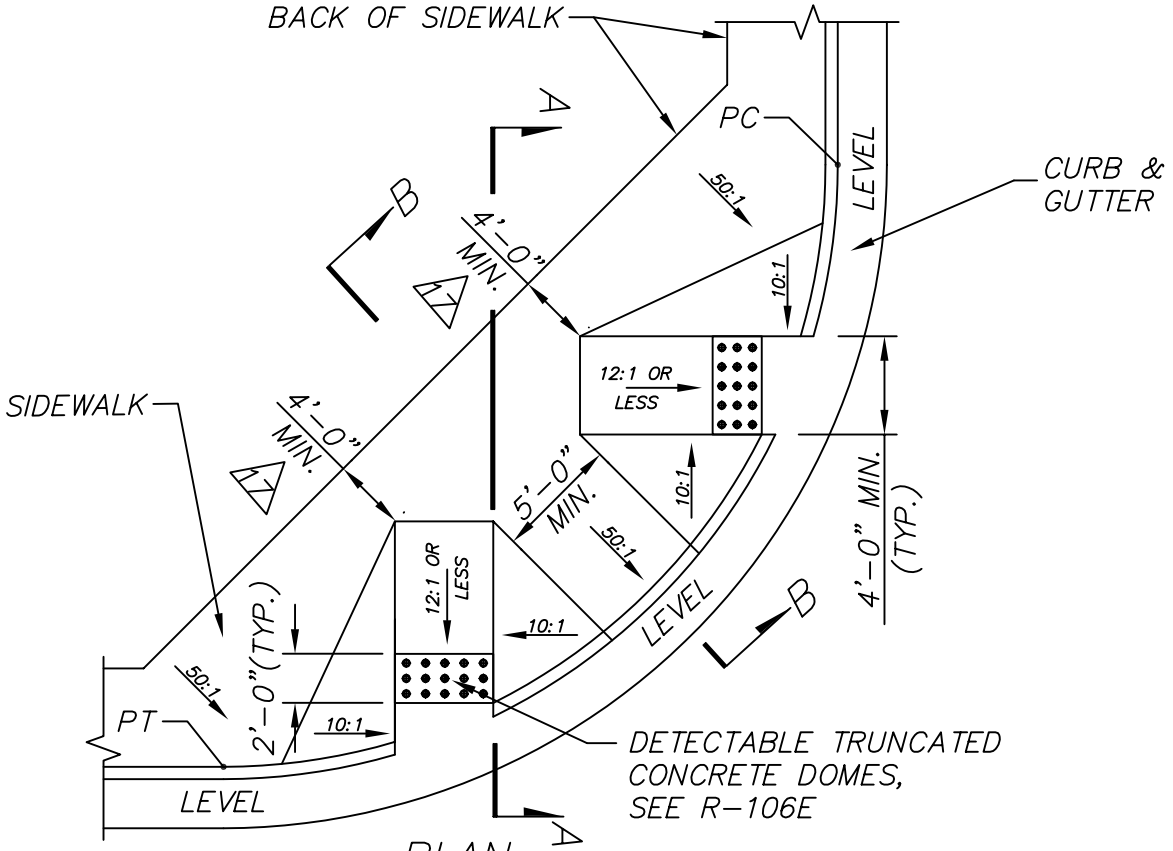

PLAN

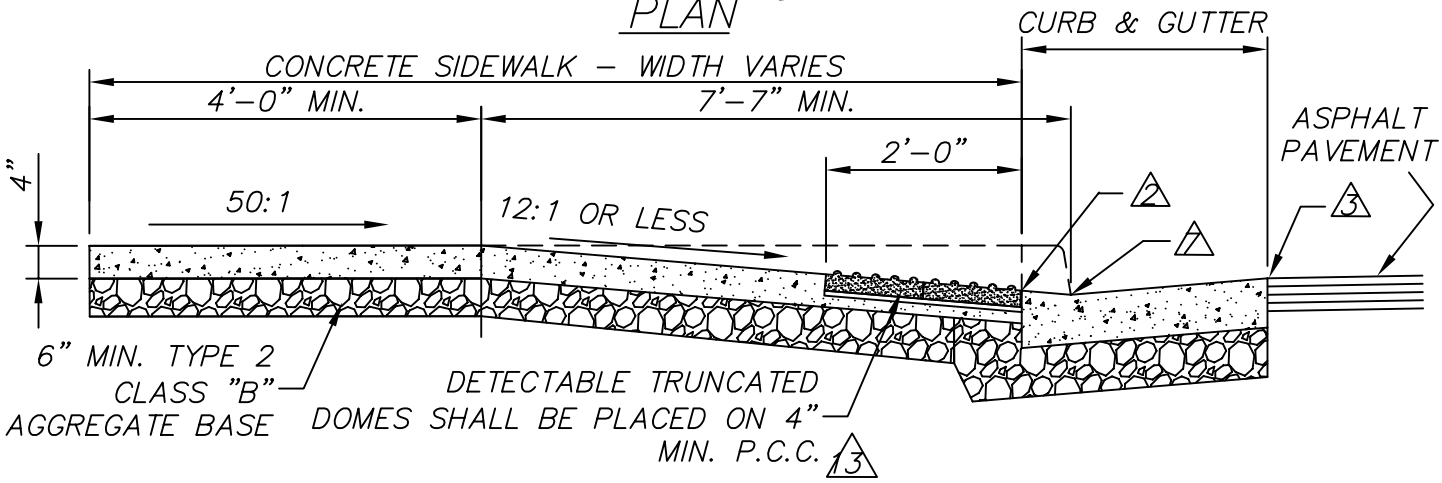

SECTION A–A

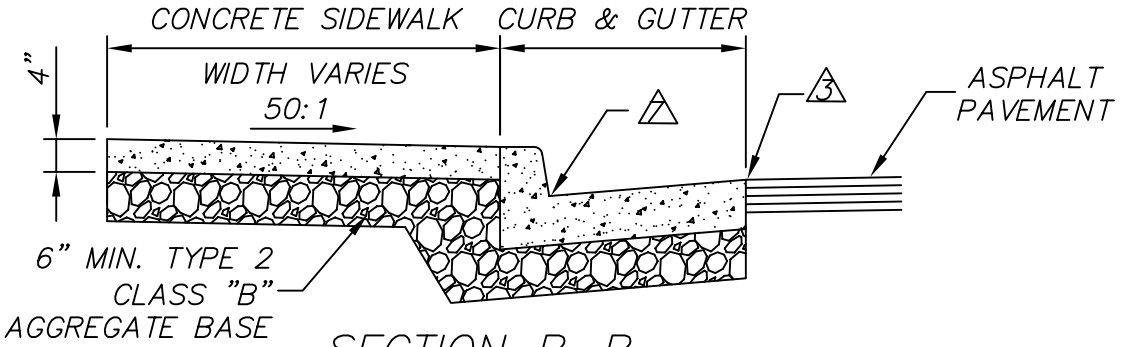

SECTION B–B

NO.	REVISION	DATE	STANDARD DETAILS FOR PUBLIC WORKS CONSTRUCTION	SECTION RENO	
1	DIFF. DWG.	01/04	PEDESTRIAN RAMP NARROW SIDEWALKS	DRAWING NO. R-106B (312)	
2	BASE	07/05			
				DATE 08/00	PAGE 119
APPROVED BY: G.S.		07/05			