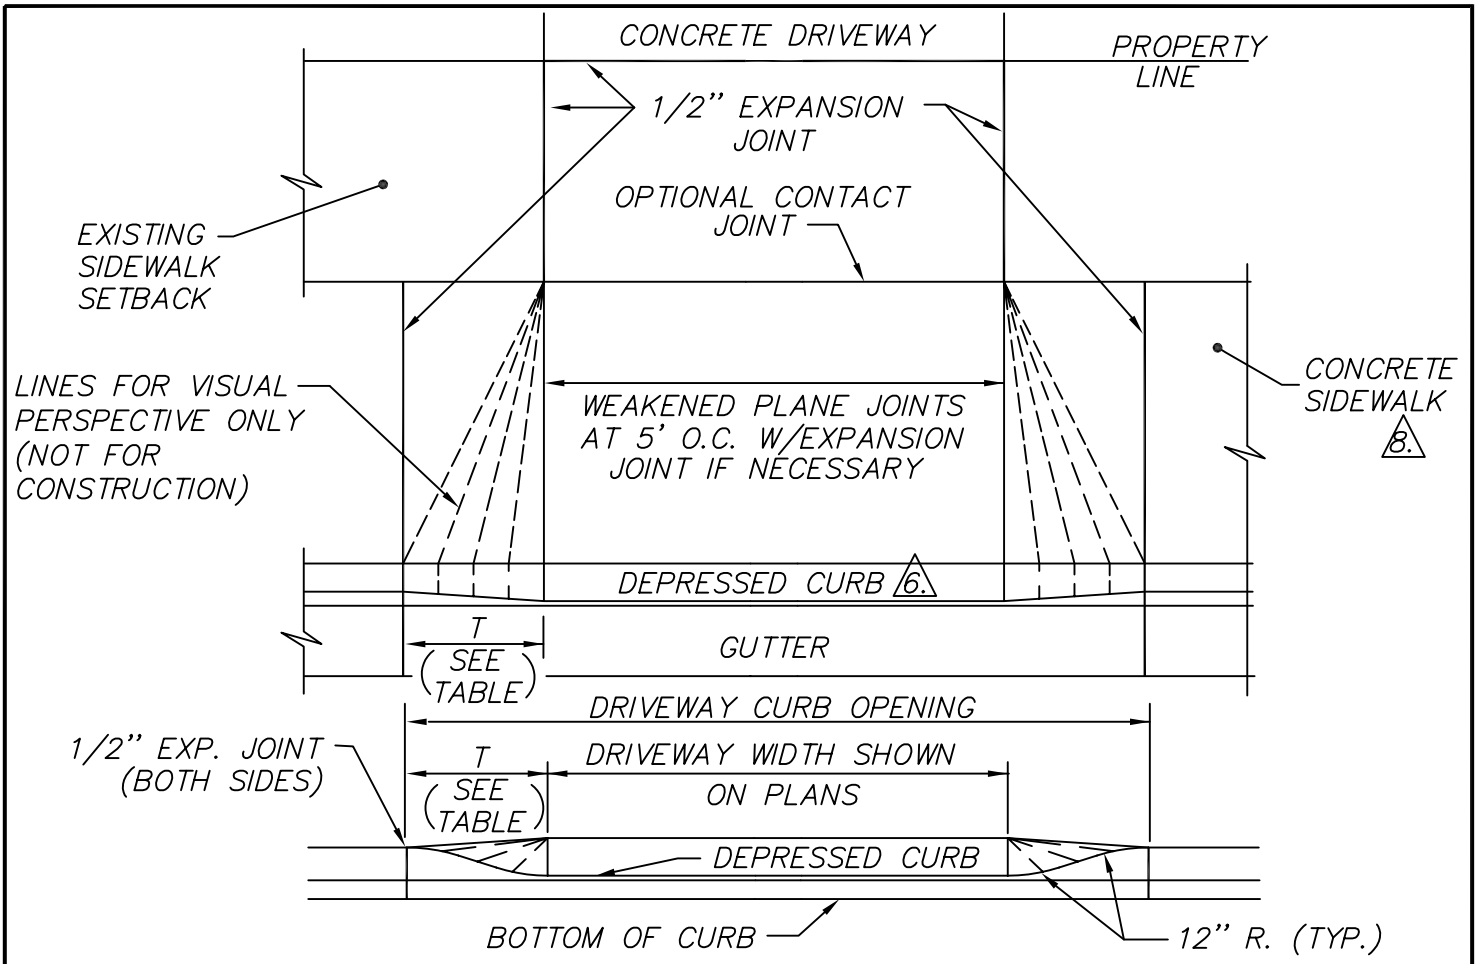

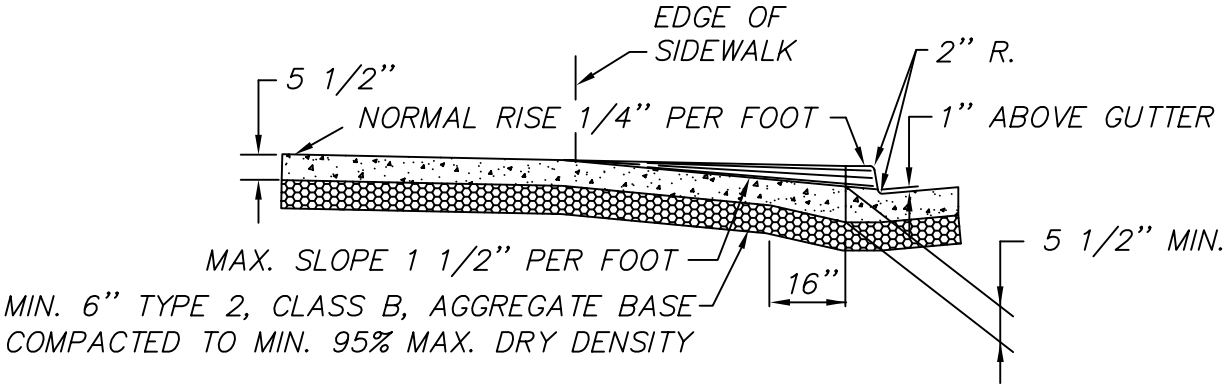

TAPER LENGTH	
T (FT.)	CURB HT.
4.25	≤ 5"
5.00	6"
5.75	7"
6.75	8"
7.50	≥ 9"

NO.	REVISION	DATE	STANDARD DETAILS FOR PUBLIC WORKS CONSTRUCTION	SECTION RENO	
1	NOTES 6 & 3	06/05	P.C.C. DRIVEWAY APRON–EXISTING	DRAWING NO. R–114A (312)	
				DATE 08/00	PAGE 132
APPROVED BY : G.S.		07/05			