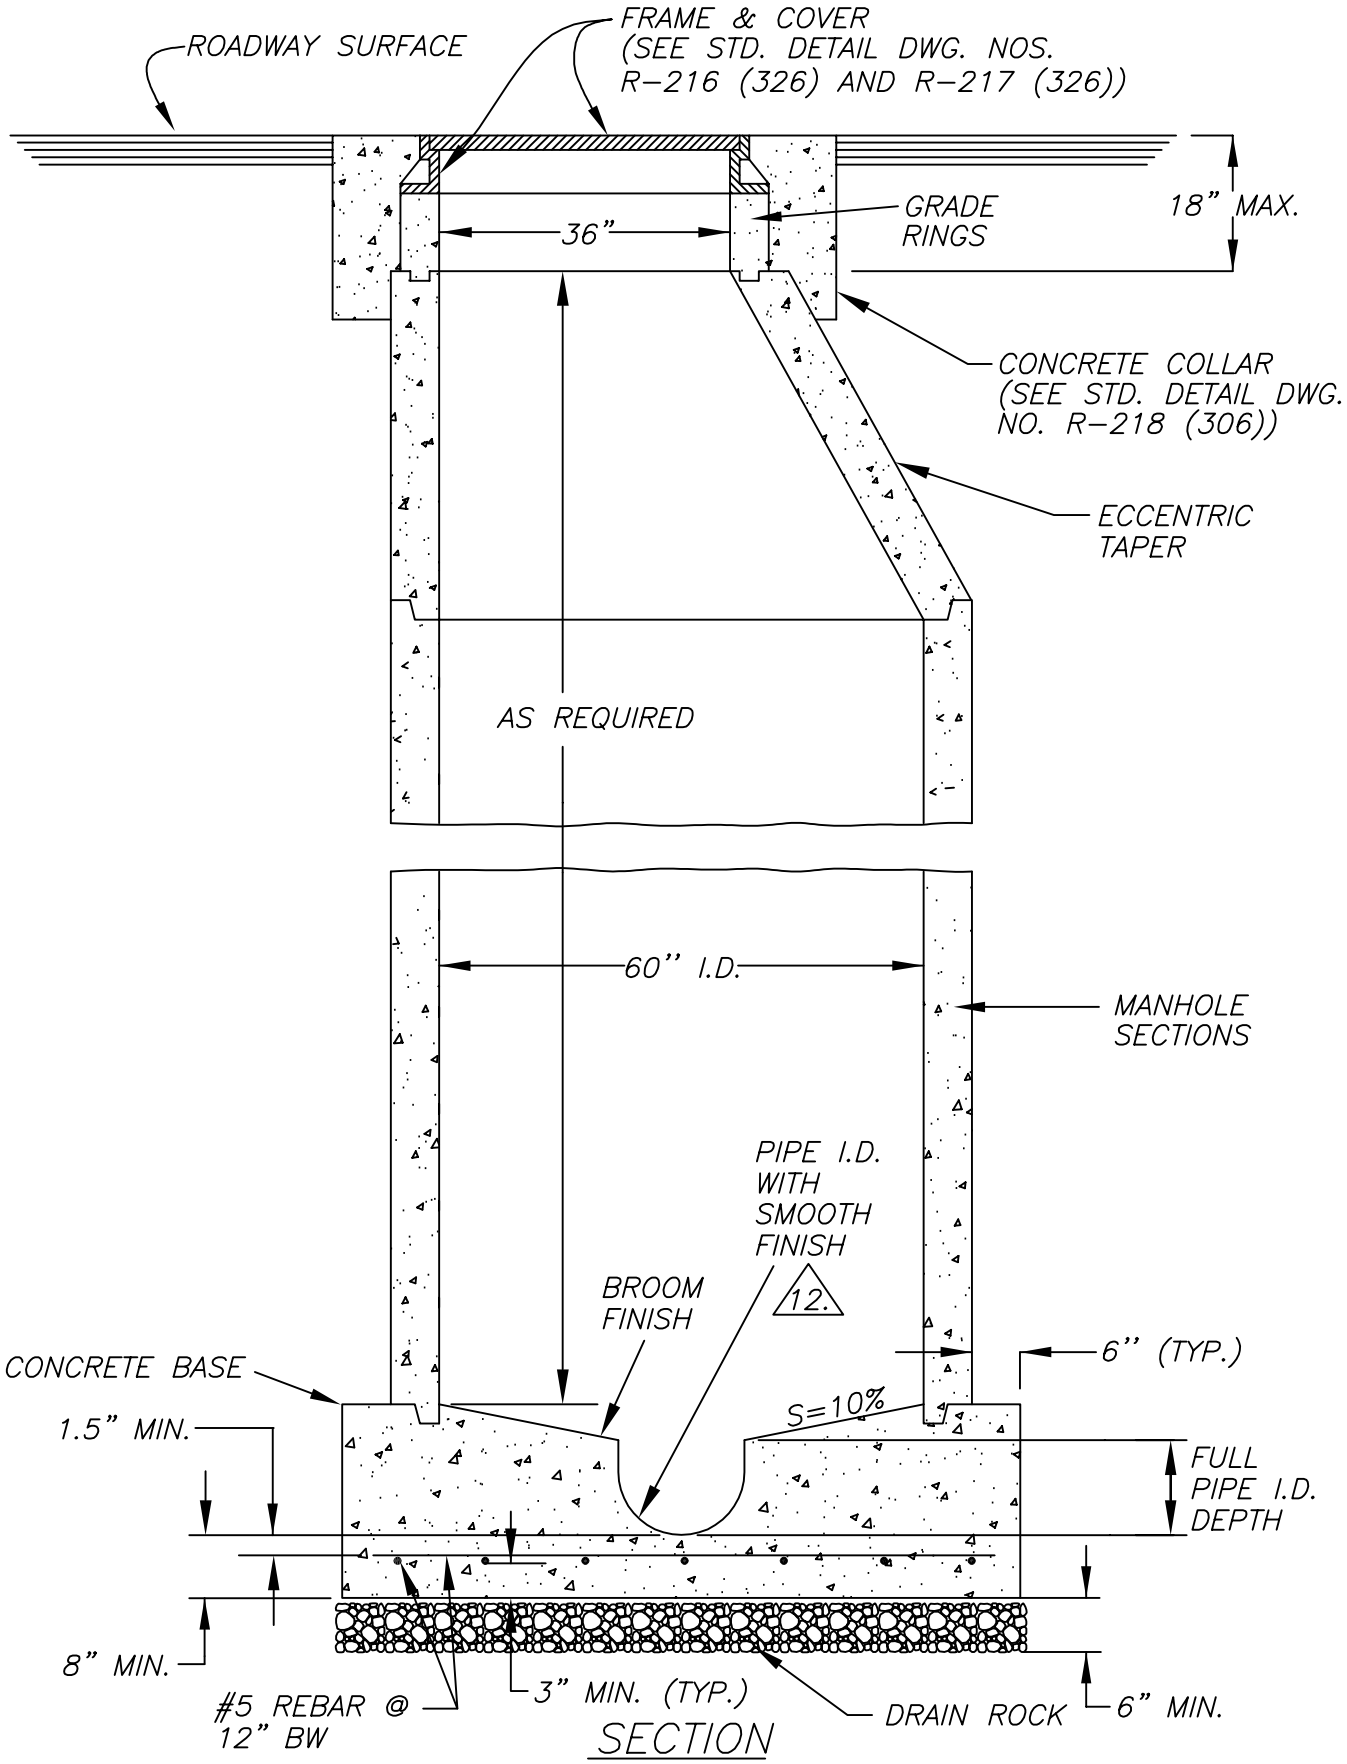

NO.	REVISION	DATE	STANDARD DETAILS FOR PUBLIC WORKS CONSTRUCTION	SECTION RENO
			MANHOLE TYPE V-A	DRAWING NO. R-210A (306,311)
				DATE 08/00 / PAGE 213
APPROVED BY : S.V.		08/00		