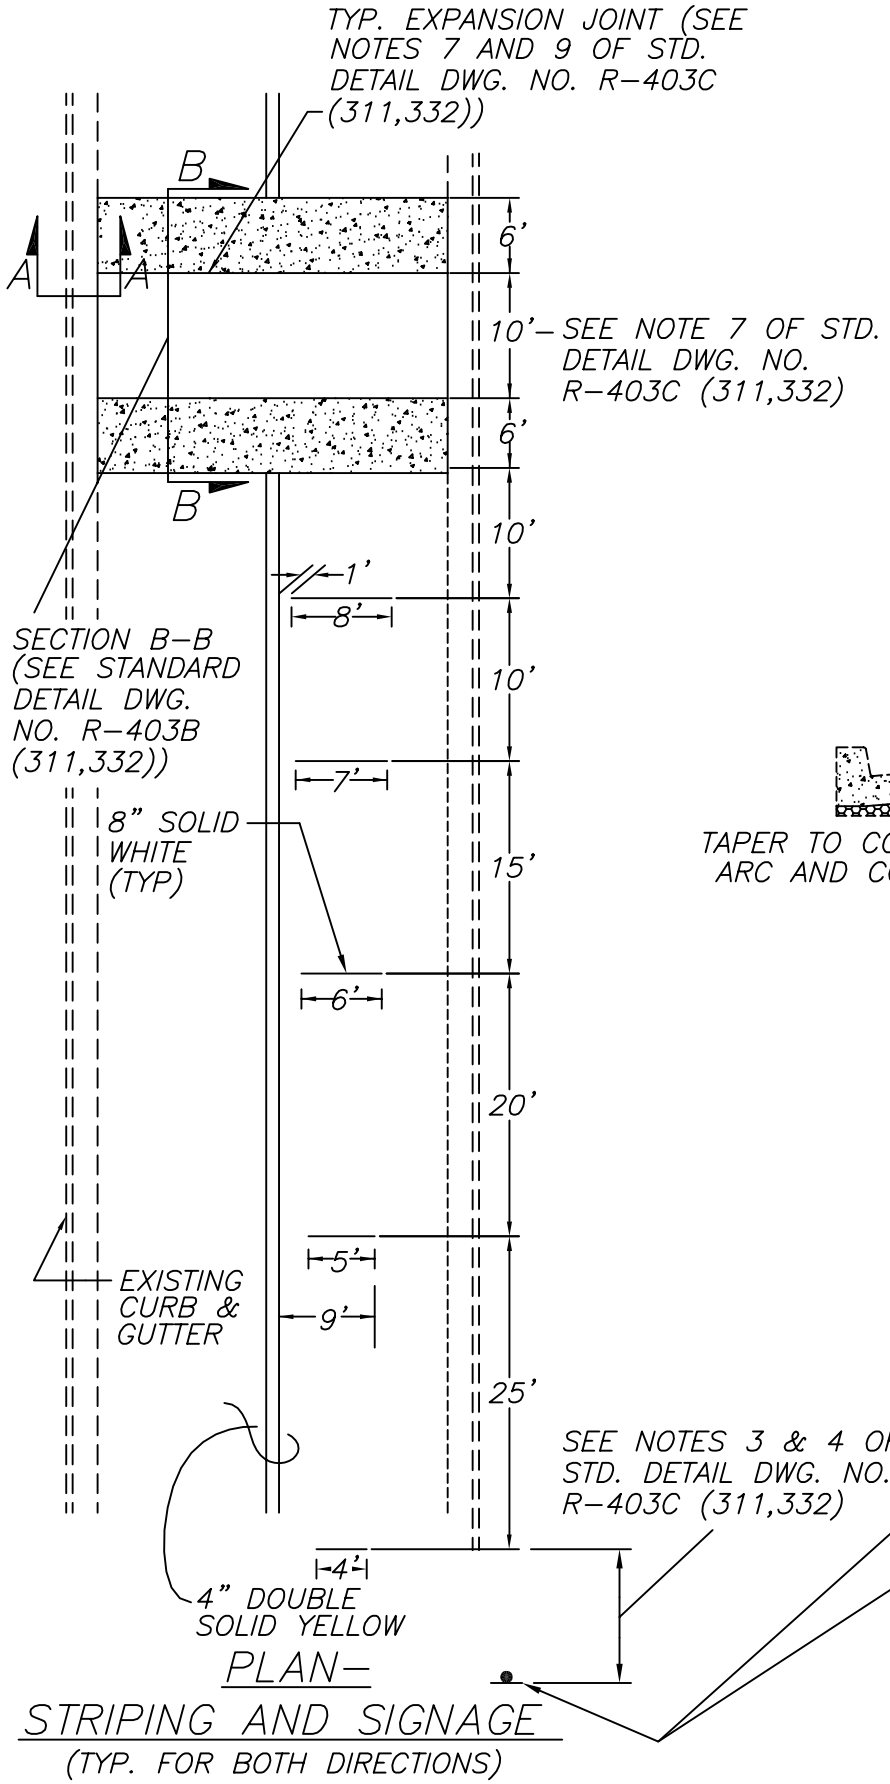

PLAN–
STRIPING AND SIGNAGE
(TYP. FOR BOTH DIRECTIONS)

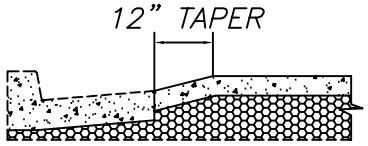

TAPER TO CONTINUE THROUGH APPROACH ARC AND CONSTANT GRADE SECTIONS

SECTION A–A

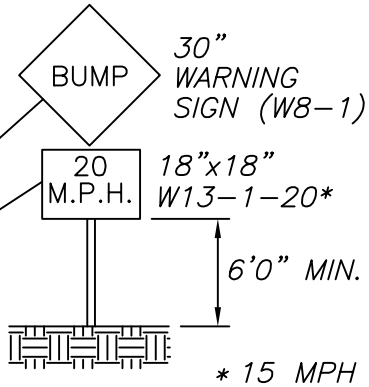

* 15 MPH IN SCHOOL ZONES

NO.	REVISION	DATE	STANDARD DETAILS FOR PUBLIC WORKS CONSTRUCTION	SECTION RENO
			SPEED HUMP	DRAWING NO. R-403A (311,332)
				DATE 08/00 / PAGE 404
APPROVED BY: S.V.		08/00		