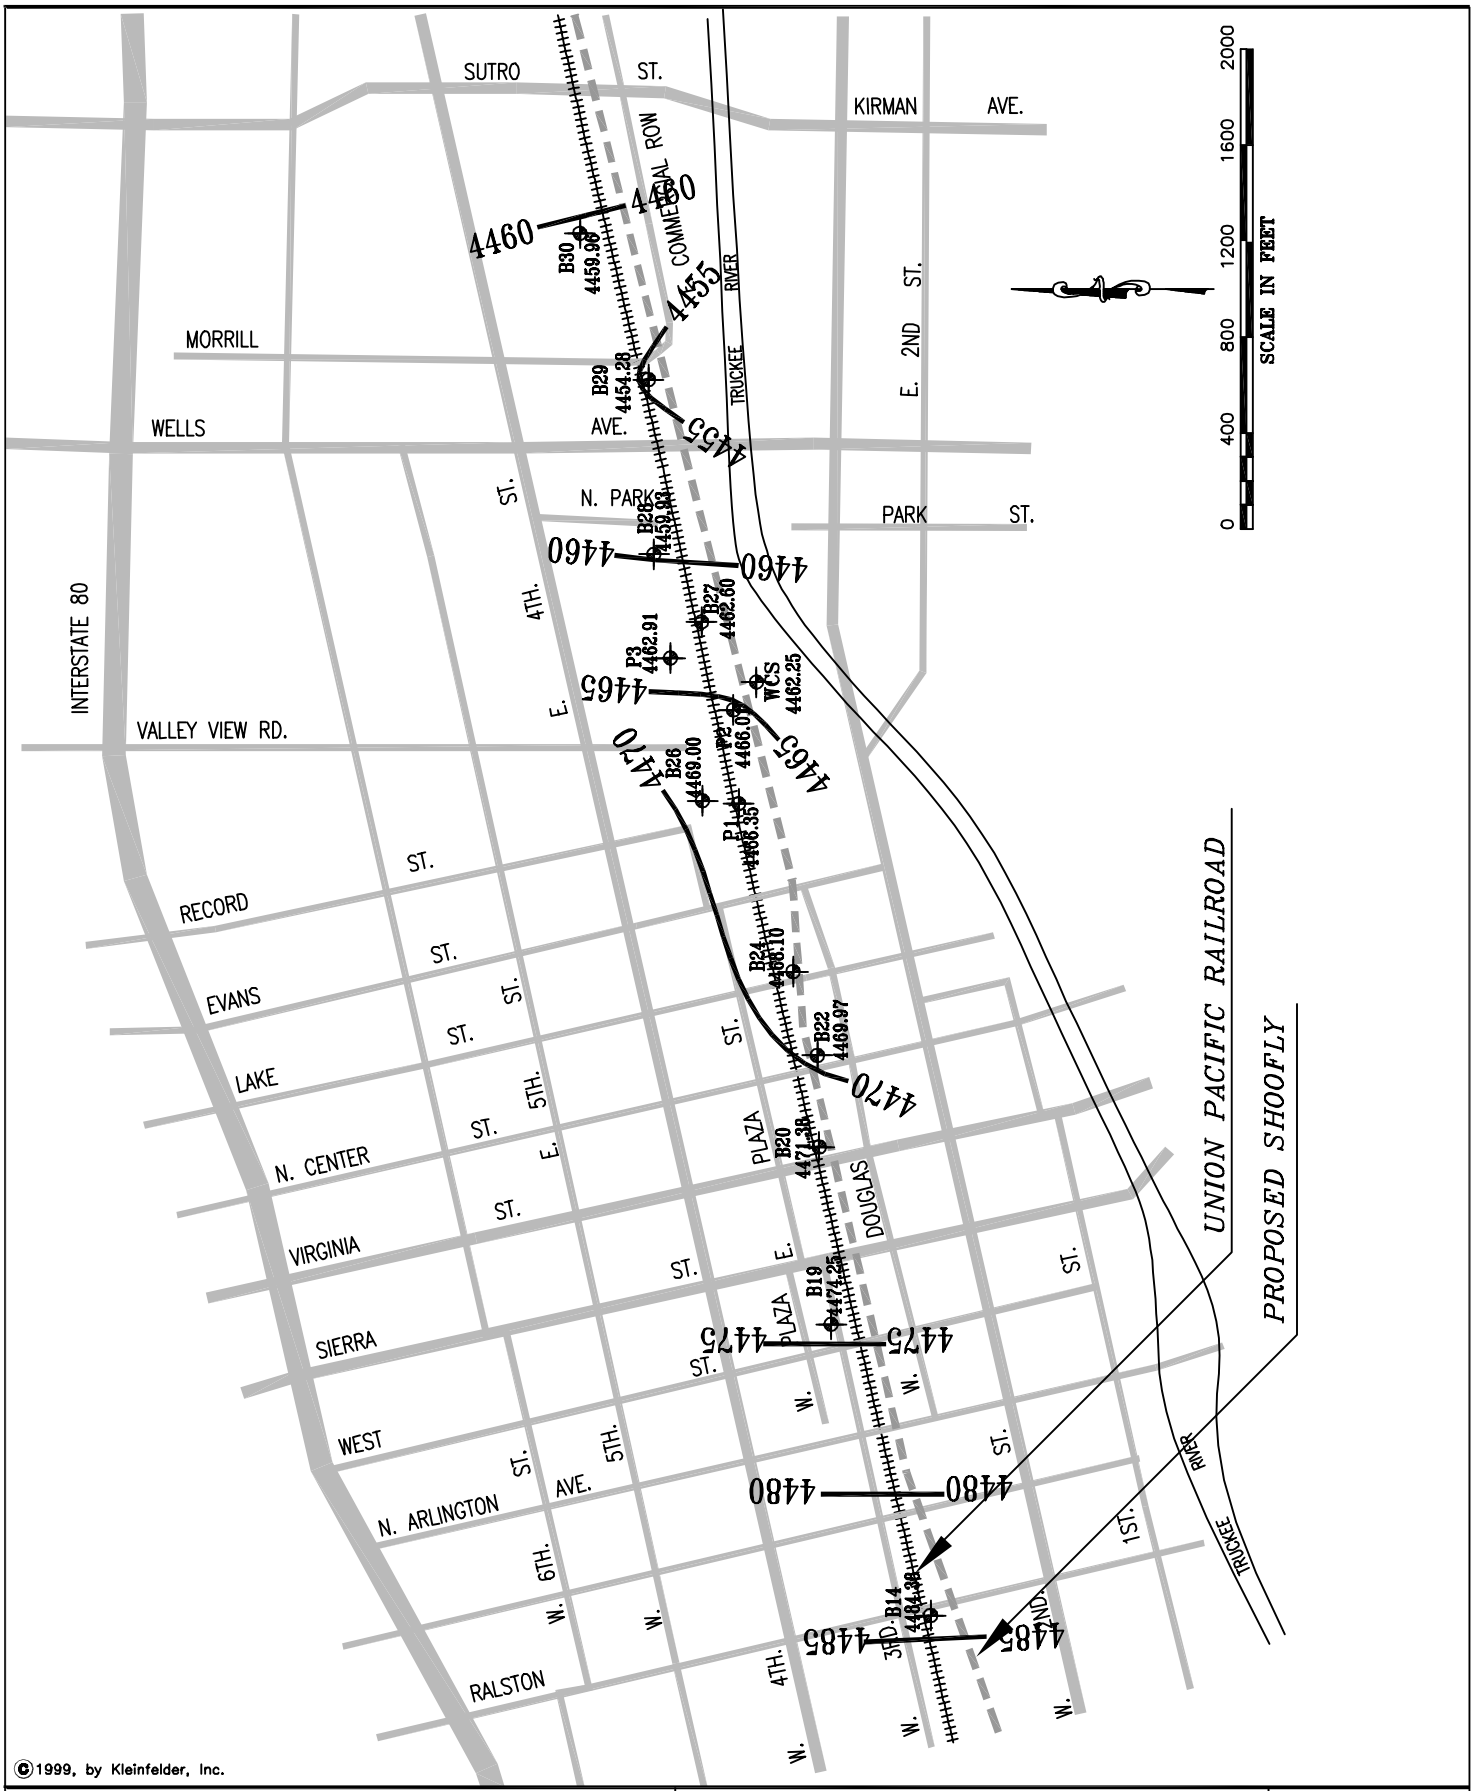

©1999, by Kleinfelder, Inc.

KLEINFELDER
4875 LONGLEY LANE, SUITE 100
RENO, NEVADA 89502
Tel. (775) 689-7800

PROJECT NO. 30-1307-10.001

RENO RAILROAD CORRIDOR

RENO, NEVADA

GROUNDWATER ELEVATION MAP (10/24/99)

PLATE

G3

CAD FILE: KA-G3.DWG